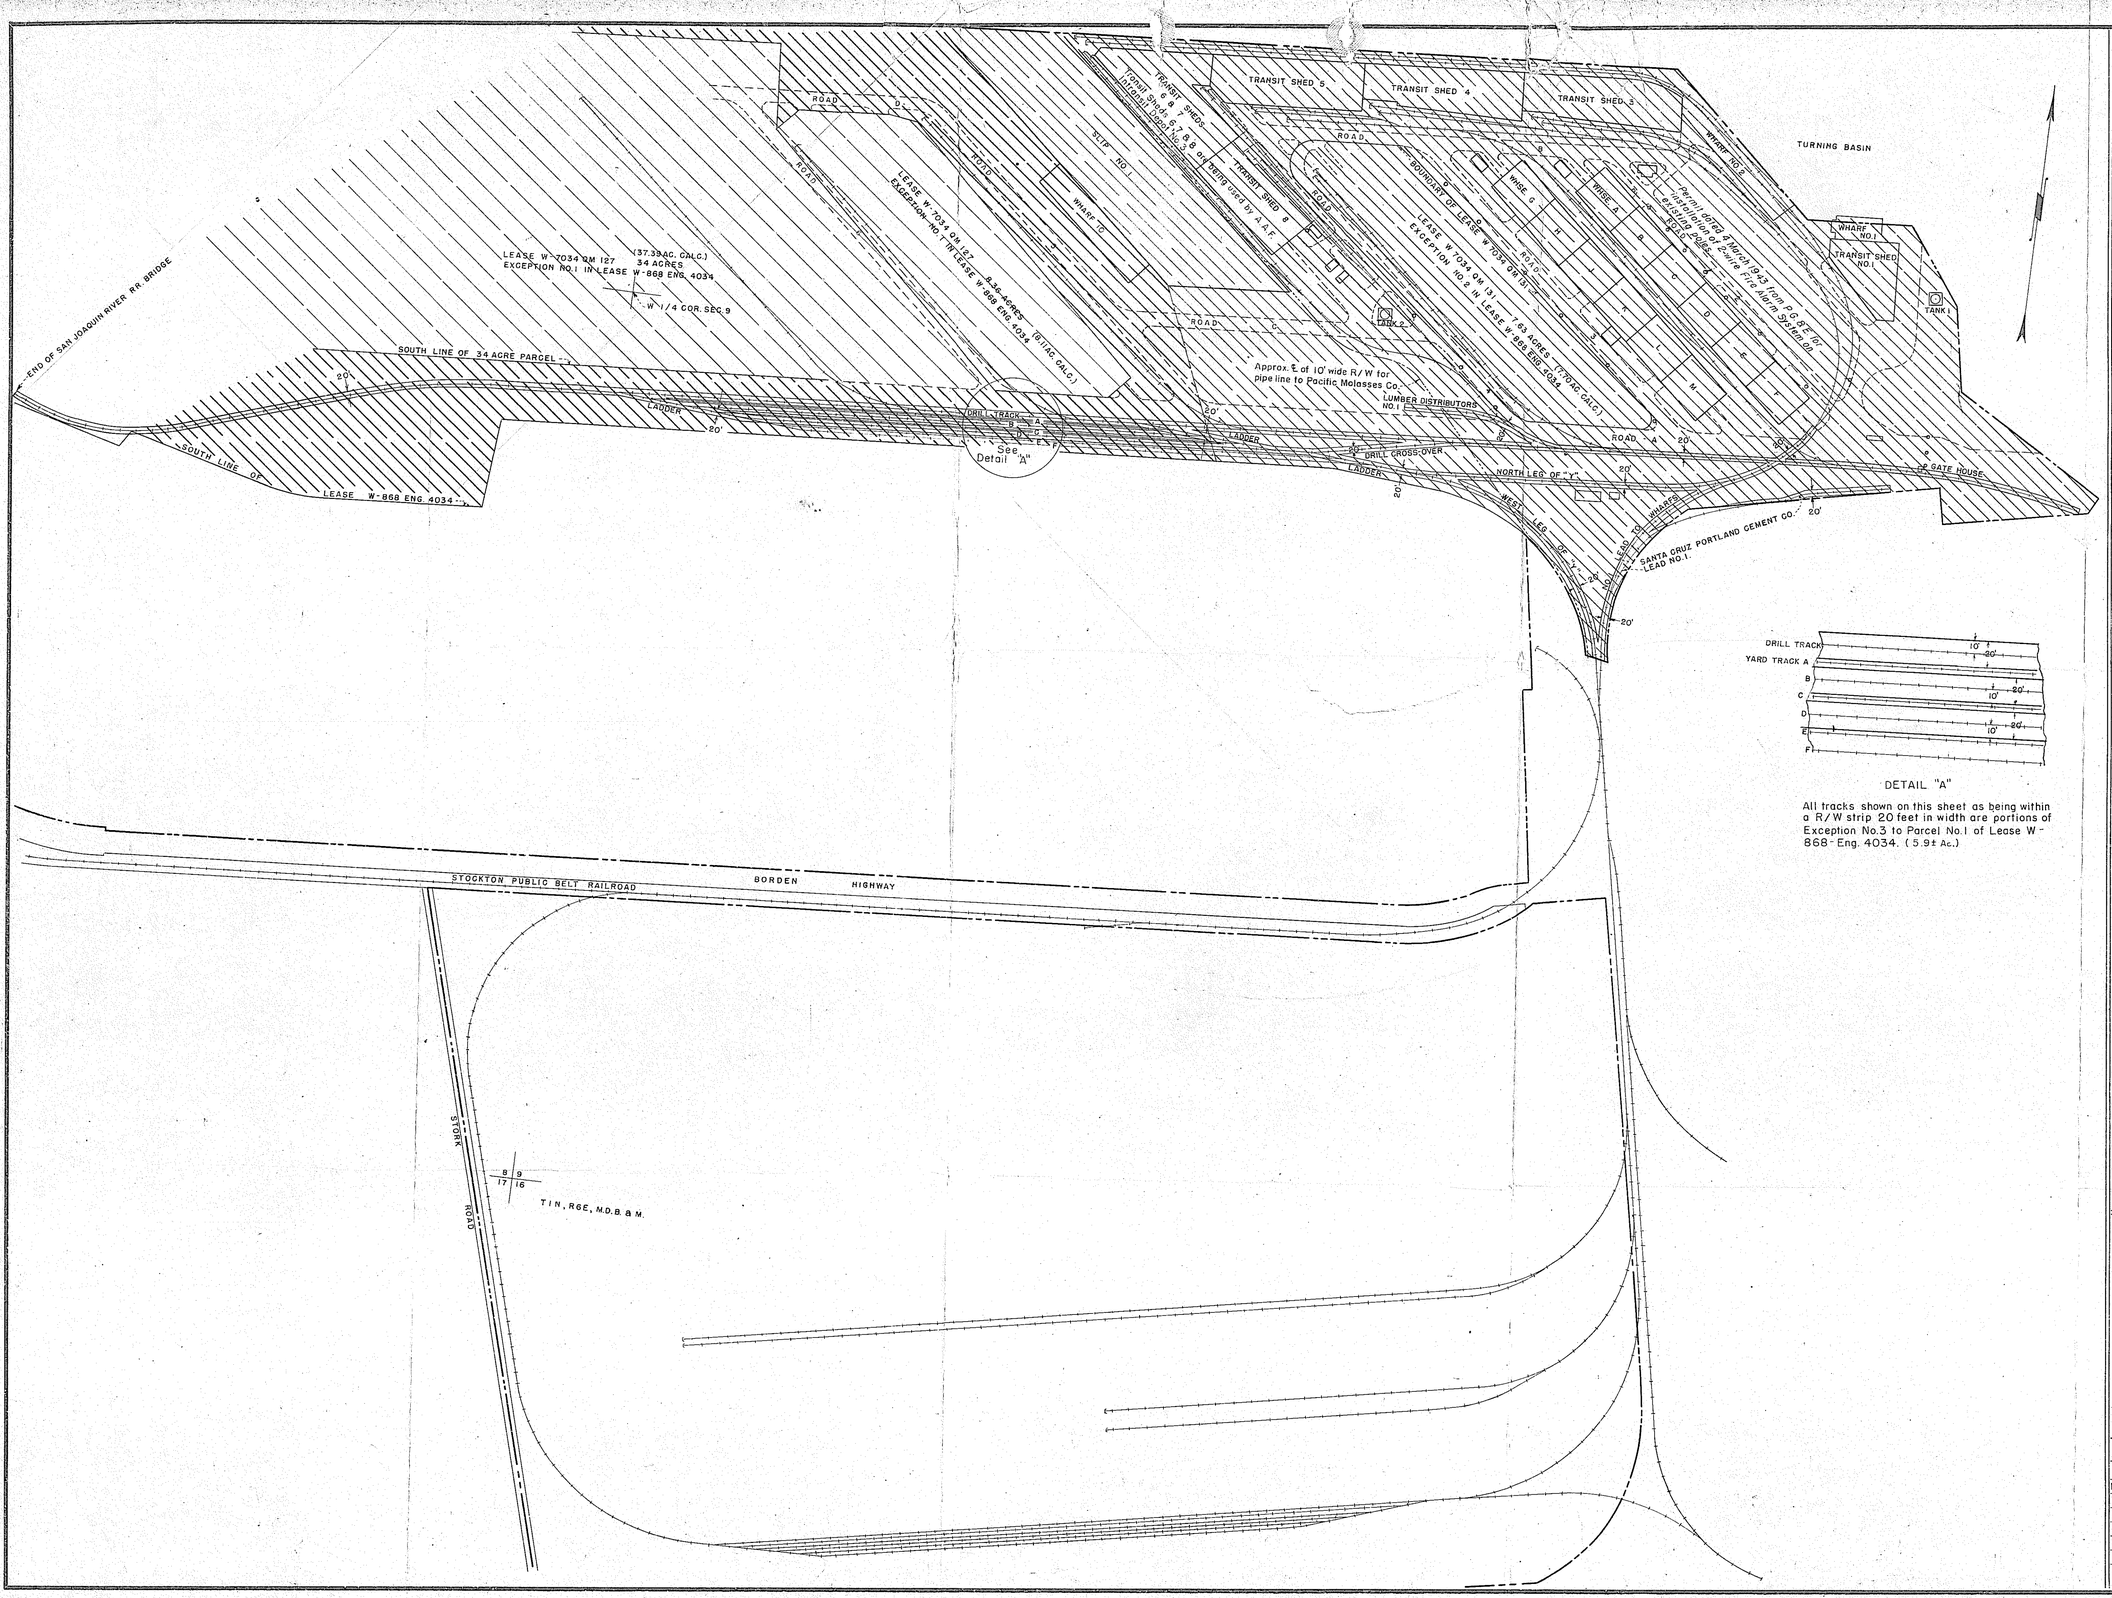

DETAIL "A"

All tracks shown on this sheet as being within a R/W strip 20 feet in width are portions of Exception No.3 to Parcel No.1 of Lease W-868-Eng. 4034. (5.9± Ac.)

FINAL PROJECT OWNERSHIP MAP

(TYPE OF MAP)

STATE CALIFORNIA
COUNTY SAN JOAQUIN
DIVISION SOUTH PACIFIC
DISTRICT SAN FRANCISCO
SIXTH ARMY AREA

48 MILES S OF SACRAMENTO
83 MILES E OF SAN FRANCISCO

TRANSPORTATION FACILITIES

A.T. & S.F. - W.P. - S.P. RAILROAD
US 50 & 99 STATE ROAD
FEDERAL ROAD
AIRLINE

ACQUISITION

ACRES OWNED BY W. D.
ACRES LEASED BY W. D.
ACRES LEASED FROM W. D.
ACRES TRANSFERRED TO W. D.
ACRES DONATED TO W. D.
ACRES OF EASEMENTS

SEE SHEET NO. 1

DISPOSALS

ACRES SOLD
ACRES TRANSFERRED
ACRES EXCHANGED
ACRES OTHERWISE

SEE SHEET NO. 1

LEGEND

RESERVATION LINE
STATE OR PROVINCE LINE
COUNTY LINE
CIVIL DISTRICT PRECINCT
LAND-GRANT LINE
CITY, VILLAGE, OR BOROUGH
CEMETERY, SMALL PARK, ETC.
TOWNSHIP LINE
SECTION LINE

0 200 400 600 800
SCALE OF FEET

DEPARTMENT OF THE ARMY
OFFICE OF THE DIVISION ENGINEER
SOUTH PACIFIC DIVISION
REAL ESTATE

STOCKTON ORDNANCE SUB-DEPOT

RECOMMENDED: Duane A. Stafford ENGINEER DATE 21 Apr. 1945
APPROVED: Chief San Francisco Sub-Office DATE 21 Apr. 1945

COMPILED: N.A.B. TRACED: N.A.B. CHECKED:

DATE	BY	REVISION	APPROVED
16 Sep. '48	L.H.C.	DUE TO FINAL AUDIT	

SHEETS: 3 OF 3 DRAWING NO. F.B.- 240

C.E.-FORM-117A